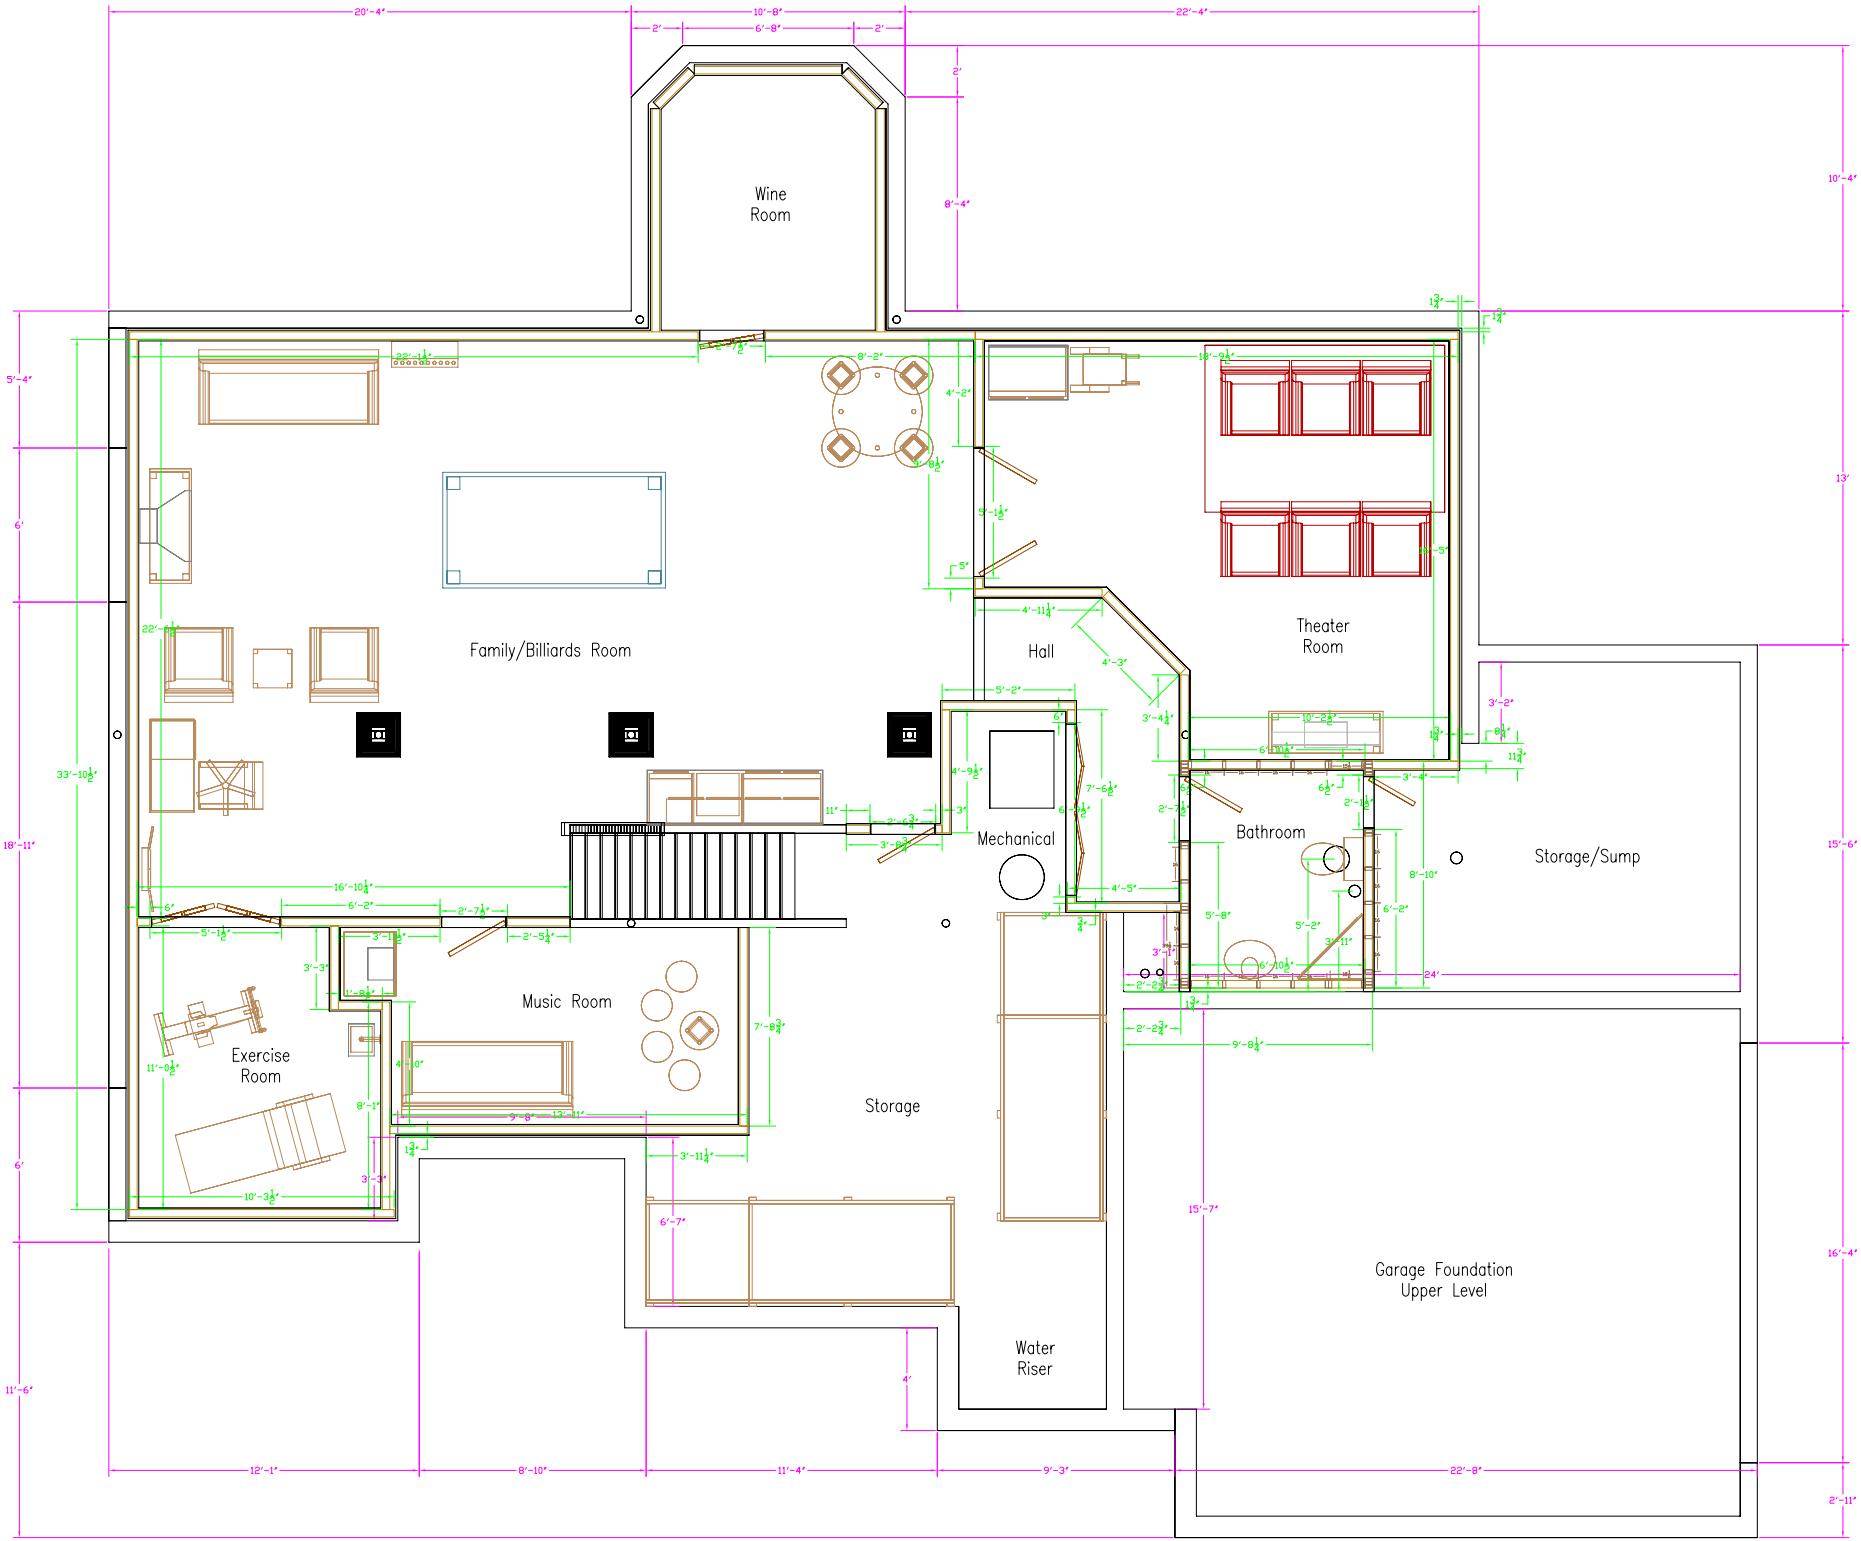
Wine Room
Family/Billiards Room
Hall
Theater Room
Mechanical
Bathroom
Storage/Sump
Music Room
Exercise Room
Storage
Water Riser
Garage Foundation Upper Level